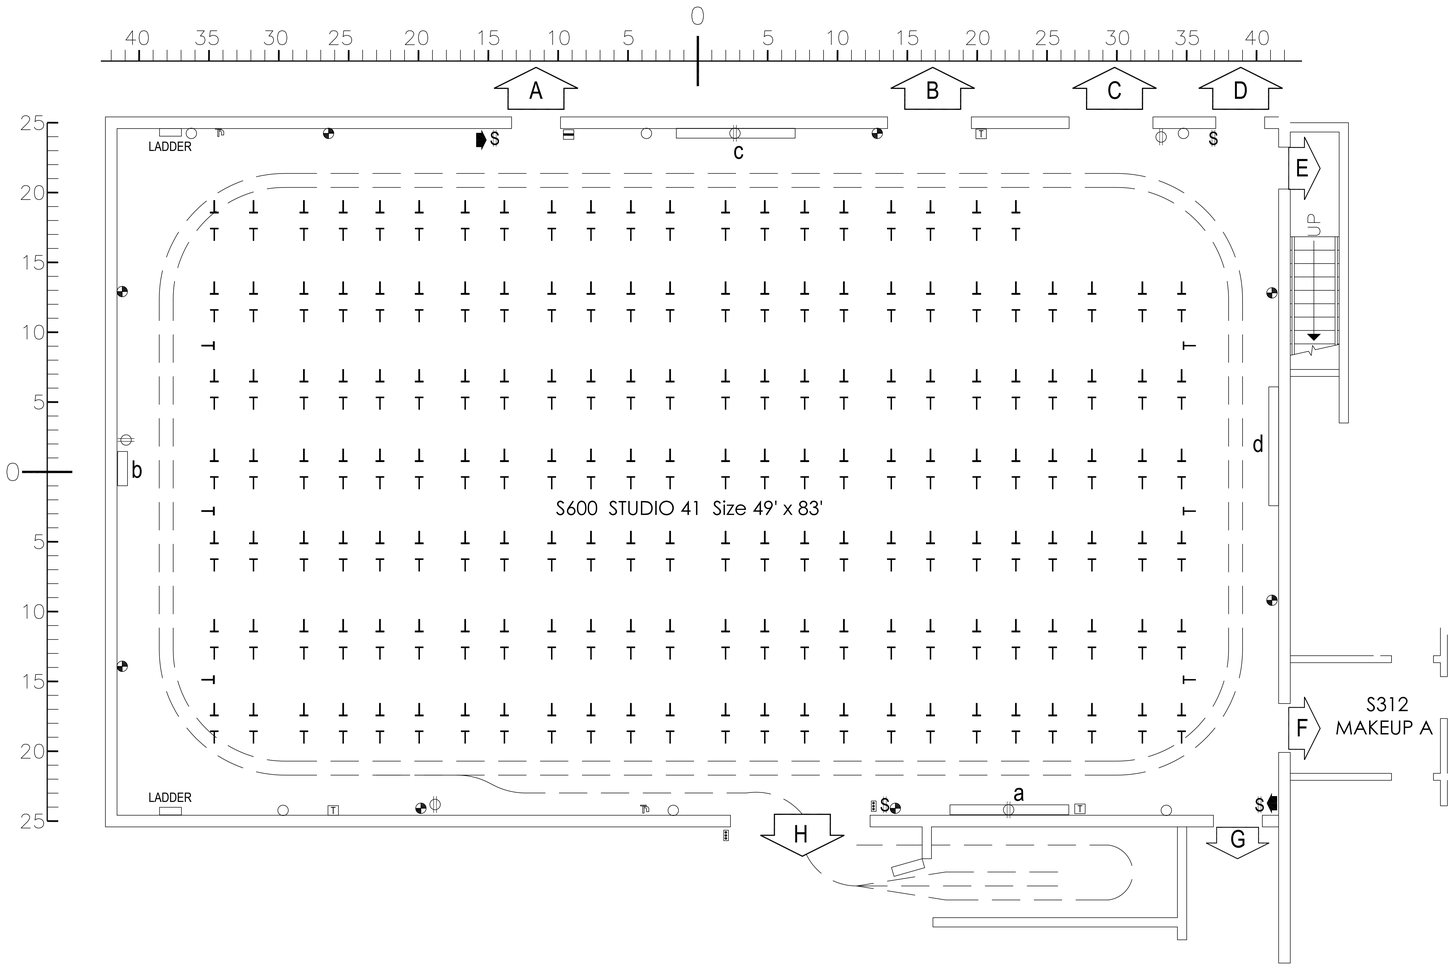

TECHNICAL INFORMATION

MODULE										T.L.	F.B.		APP		
a	4	8	3	-	1	2	1	-	1	2	-	4	-	-	-
b	2	18	-	1	1	2	1	1	1	2	2	-	-	1	-
c	4	8	2	-	1	2	1	1	-	2	-	5	-	-	-
d	2	18	3	1	1	2	1	2	1	2	2	4	-	-	-

Ht to GRID	- 16'-0"
Ht to CYC TRACK	- 15'-7"
CYCLORAMA 2 pcs	- 1 at 15'-0" H x 126'-0"L
	- 1 at 15'-0" H x 100'-0"L
CHROMA KEY	- 1 at 15'-0"H x 126'-0"L
	- 1 at 15'-0"H x 100'-0"L
LIMBO	- 1 at 15'-0"H x 30'-0"L
	- 1 at 15'-0"H x 70'-0"L

ENTRANCES

- **A** -FIRE EXIT (3'6"W x 6'-11'H)
- **B** -TECH STORAGE (5'-10"W x 9'-11"H)
- **C** -INSTRUMENT STORAGE (5'-10"W x 6'-11"H)
- **D** -ARTIST'S ENTRANCE (3'-4"W x 6'-11"H)
- **E** -CONTROL ROOM (2'-10"W x 6'-10"H)
- **F** -MAKE UP ROOM (3'-4"W x 6'10"H)
- **G** -FIRE EXIT (3'-4"W x 6'11"H)
- **H** -STAGING DOOR (9'-11"W x 16'-0"H)

LEGEND

- 110V TECH (DUPLEX) ORANGE
- 110V TECH (DUPLEX) BEIGE
- POWER CRANE
- $ LIGHT SWITCH
- 3-2KW PIGTAILS (Studio Floor)
- 2,2 1,5 KW PIGTAILS (Studio Floor)
- VIDEO OUTLETS
- MICROPHONE
- CAMERA OUTLETS
- P.A.
- T LIGHTING BATTENS
- ILLUM. FIRE EXIT SIGN
- 1/c FLR MGR
- 1/c BOOM
- 1/c ANN
- MUSIC DIR
- MUSICIANS
- T.L. TIE LINES
- F.B. FOLDBACK
- APP APPLAUSE CONTROL
- SPECIAL POWER OUTLET 208 30
- FIRE ALARM
- THERMOSTAT
- COLD WATER
- DOOR MOTOR CONTROL
- K W FOLO SPOT

82752 | 1 OF 1

DWG. No. 82752 | SHEET No. 1 OF 1

STUDIO 41
ELECTRICAL & TECHNICAL

PLAN LAYOUT

FACILITY CODE or ACAD FILE	ISSUE	DATE

No.	REVISION

CBC SRC

BROADCAST ENGINEERING SERVICES
ENGLISH NETWORKS

VANCOUVER
700 HAMILTON STREET
BC

WorkOrder No.	Plot File Location	File Path
	C5	\\CBRMDPTSV\ENTHP\CBDP\MOD\82000\82752.DWG

STUDIO 41

TV

STUDIO 41
ELECTRICAL & TECHNICAL

Bldg Zone	Location	Room No.

PLAN LAYOUT

Drawn	Designed	Approved	Authorized	Scale
JT	MO			1/4"=1'-0"
2006-12-05				Plot Date 2006-12-05

DWG. No. A0 82752 | SHEET No. 1 OF 1